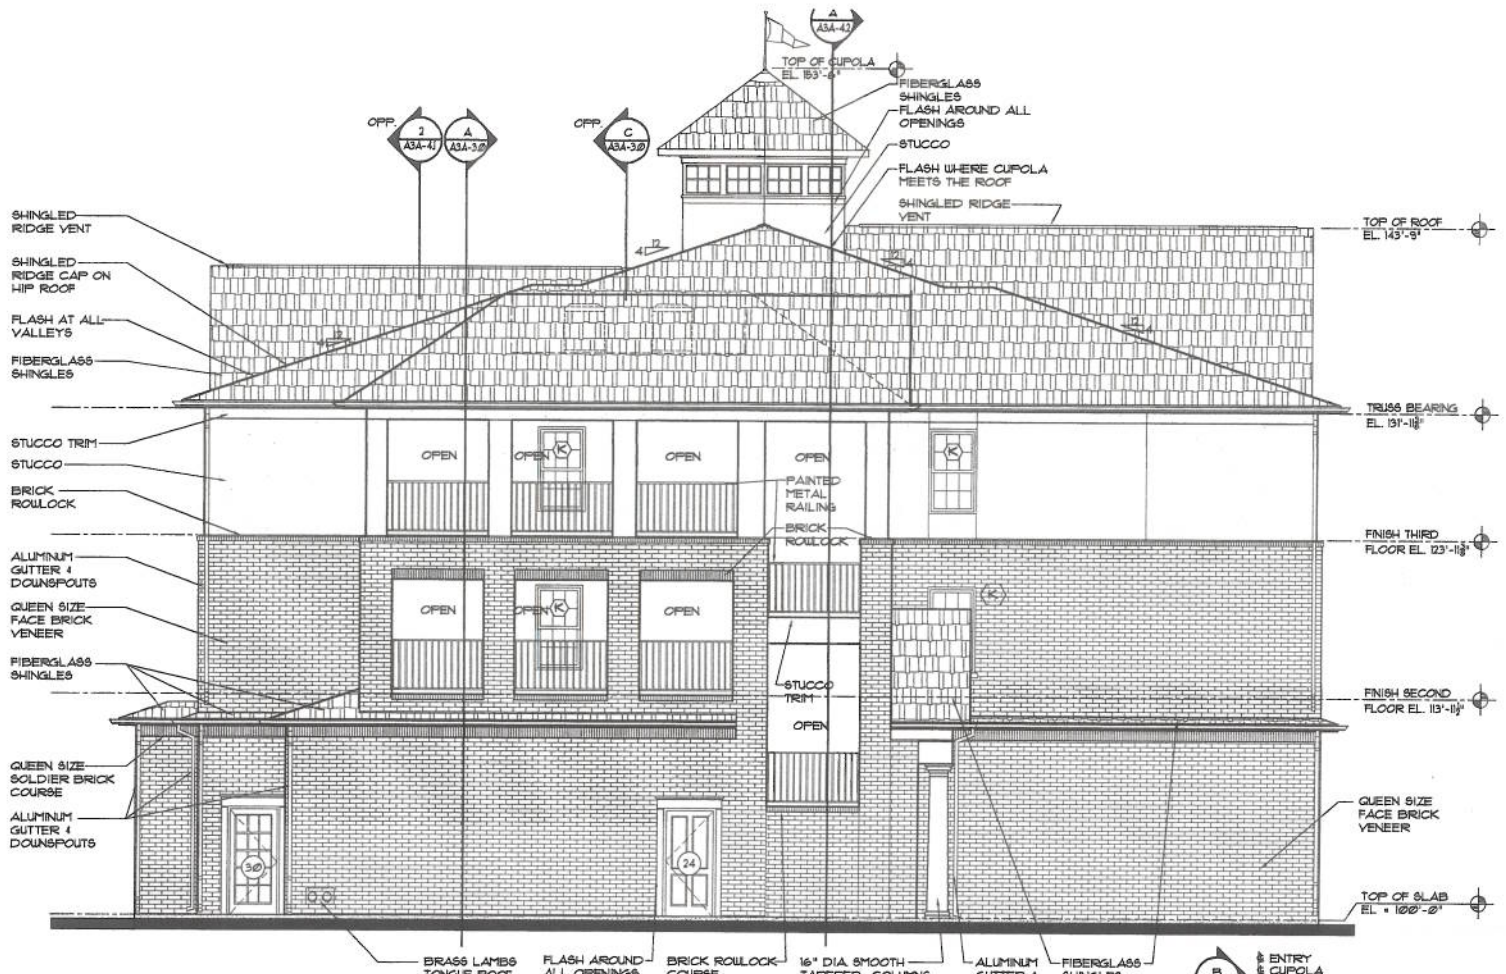

B SIDE ELEVATION

SCALE: 3/16" = 1'-0"

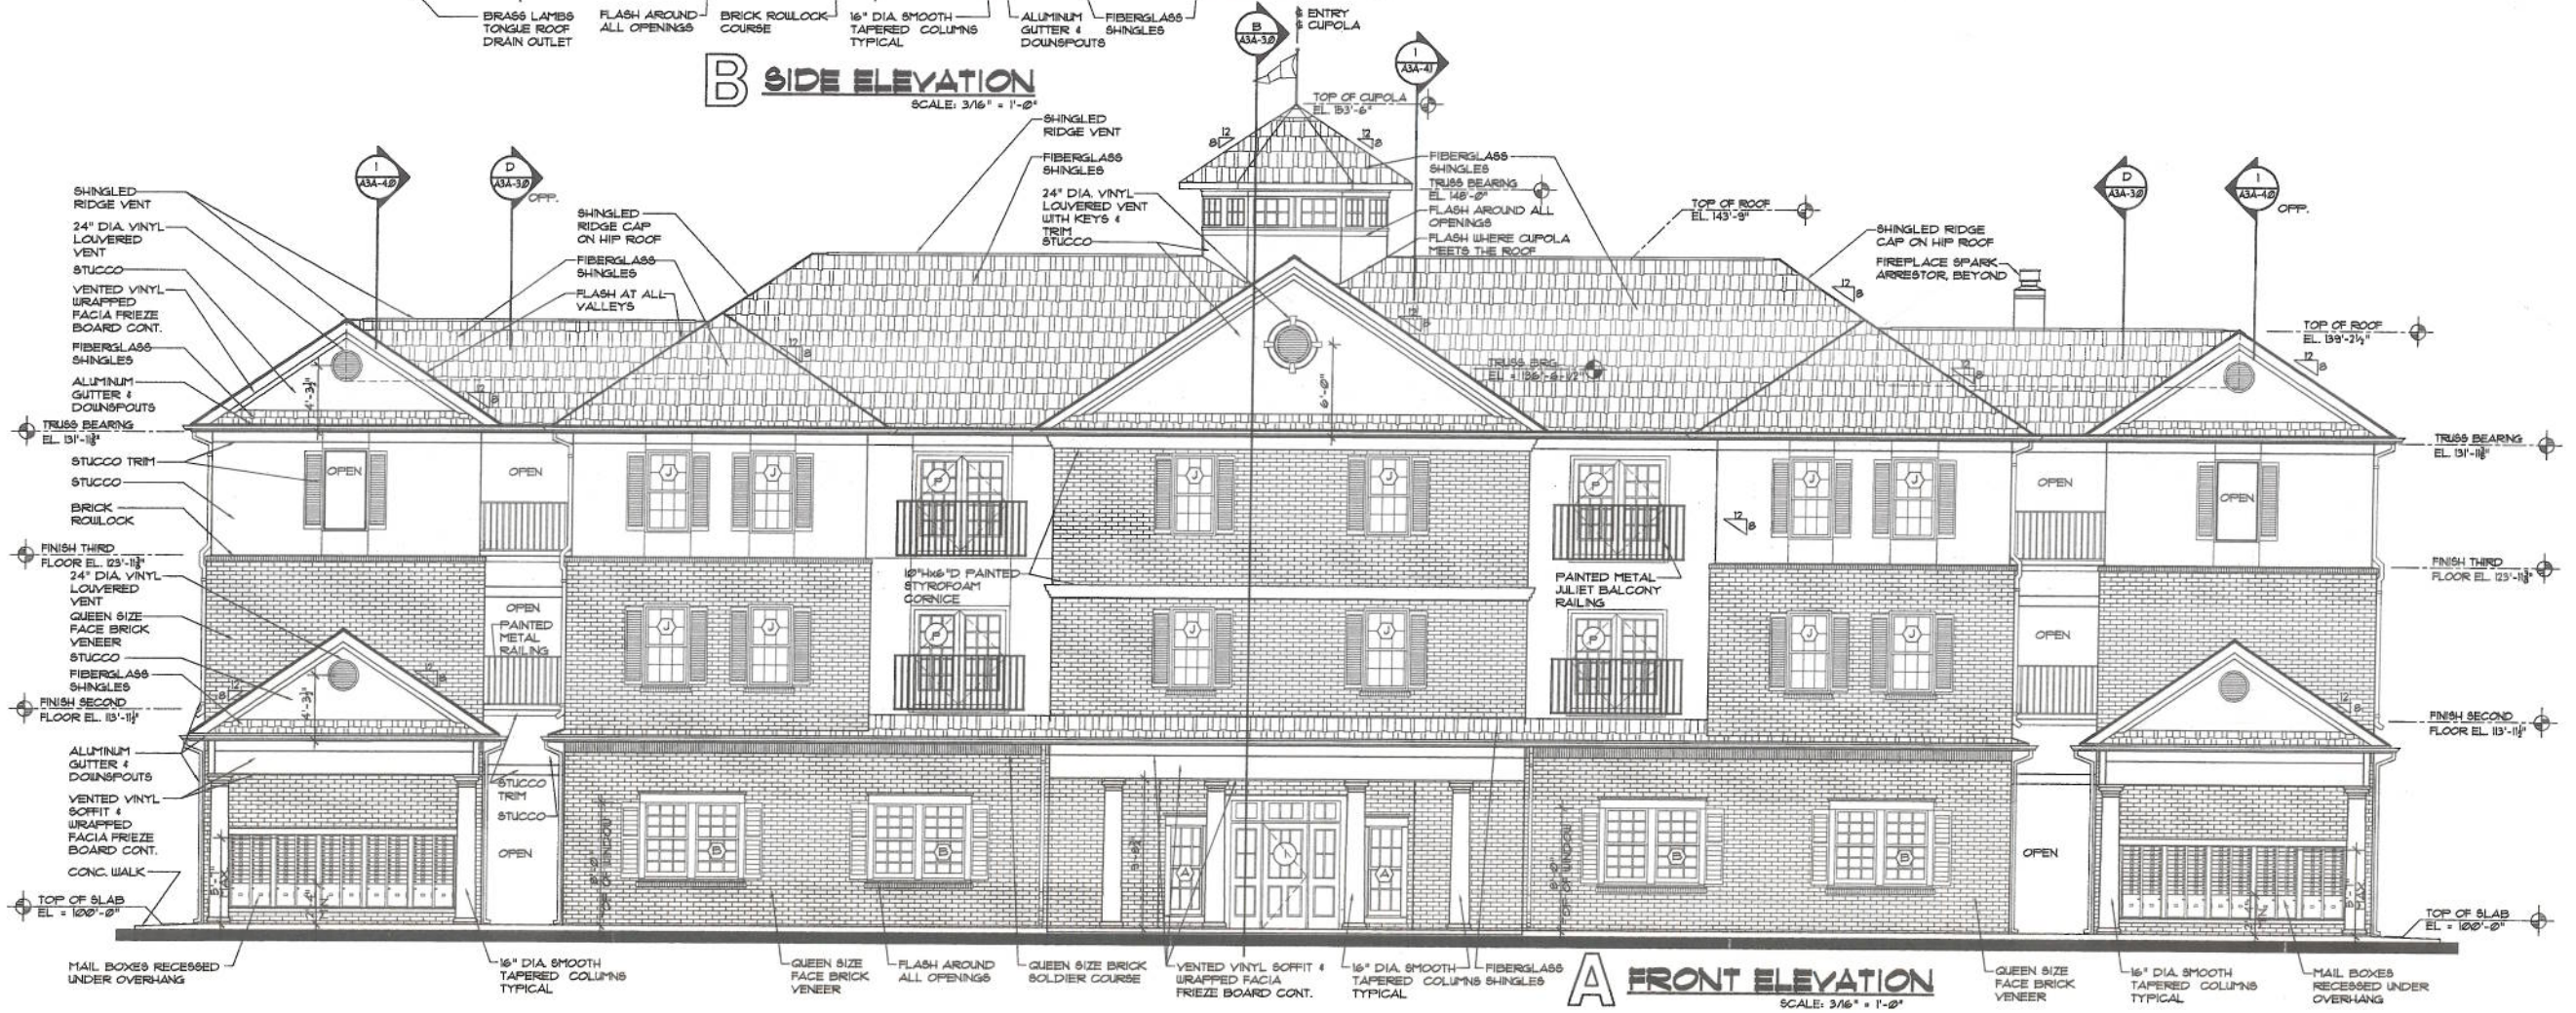

A FRONT ELEVATION

SCALE: 3/16" = 1'-0"

EXTERIOR FINISH MATERIALS SCHEDULE

BRICK: BORAL BRICK, QUEEN SIZE, COLOR: MT. VERNON

STUCCO: SANDSTONE
STUCCO ACCESSORIES: (VENTED SOFFIT, TRIM ETC.) COLOR: BIRCHWOOD

ROOF SHINGLES: ARCHITECTURAL SHINGLE, 30 YEAR: COLOR: CHARCOAL OR APPROVED EQ.

SHUTTERS: BLACK
GUTTERS: WHITE
WINDOWS: WHITE

BASIC DESIGN WIND SPEEDS

CITY OF AUBURN, ALABAMA
85 MPH WIND SPEED
(COMMERCIAL/MULTI-FAMILY CONSTRUCTION)

REFER TO STRUCTURAL DRAWINGS FOR DESIGN PRESSURE VALUES REQUIRED TO RESIST INTERNAL AND EXTERNAL FORCES.

WINDOW DOOR SUPPLIERS TO PROVIDE LABELING ON WINDOW AND DOOR UNITS THAT MEETS OR EXCEEDS DESIGN PRESSURE VALUES CALCULATED BY STRUCTURAL ENGINEER.

LABELING IS NOT TO BE REMOVED UNTIL UNITS AND INSTALLATION OF UNITS, ARE APPROVED BY LOCAL AUTHORITIES.

PRINTS ISSUED		
NO.	PURPOSE	DATE
–	ISSUED FOR PERMIT	6-9-11

REVISIONS		
NO.	ITEM	DATE

JAMES L. BROWNING
ARCHITECT
7701 EAST KELLOGG, SUITE 870
WICHITA, KANSAS 67207
TEL 1-316-269-9001 FAX 1-316-269-9005

STATE OF ALABAMA
JAMES L. BROWNING
NO. 2675
REGISTERED ARCHITECT

CAMPUS CREST COMMUNITIES
the grove

BUILDING 'A' (3-STORY)
MULTI-FAMILY STUDENT HOUSING
AUBURN, ALABAMA
PROJECT NO. 2011-001

DRAWN	CHECKED

SHEET TITLE
BUILDING "A" EXTERIOR ELEVATIONS

SHEET NUMBER
A3A-2.0

OF _____ SHEETS

COPYRIGHT 2011 JAMES L. BROWNING, ARCHITECT. ALL RIGHTS RESERVED

EXTERIOR FINISH MATERIALS SCHEDULE

BRICK: MT. VERNON RED OR APPROVED EQUAL

STUCCO: SANDSTONE
STUCCO ACCESSORIES: (VENTED SOFFIT, TRIM ETC.) COLOR: BIRCHWOOD

ROOF SHINGLES: ARCHITECTURAL SHINGLE, 30 YEAR+ COLOR: CHARCOAL OR APPROVED EQ.

SHUTTERS: BLACK
GUTTERS: WHITE
WINDOWS: WHITE

BASIC DESIGN WIND SPEEDS

CITY OF AUBURN, ALABAMA
95 MPH WIND SPEED
(COMMERCIAL/MULTI-FAMILY CONSTRUCTION)

REFER TO STRUCTURAL DRAWINGS FOR DESIGN PRESSURE VALUES REQUIRED TO RESIST INTERNAL AND EXTERNAL FORCES.

WINDOW/ DOOR SUPPLIERS TO PROVIDE LABELING ON WINDOW AND DOOR UNITS THAT MEETS OR EXCEEDS DESIGN PRESSURE VALUES CALCULATED BY STRUCTURAL ENGINEER.

LABELING IS NOT TO BE REMOVED UNTIL UNITS AND INSTALLATION OF UNITS, ARE APPROVED BY LOCAL AUTHORITIES.

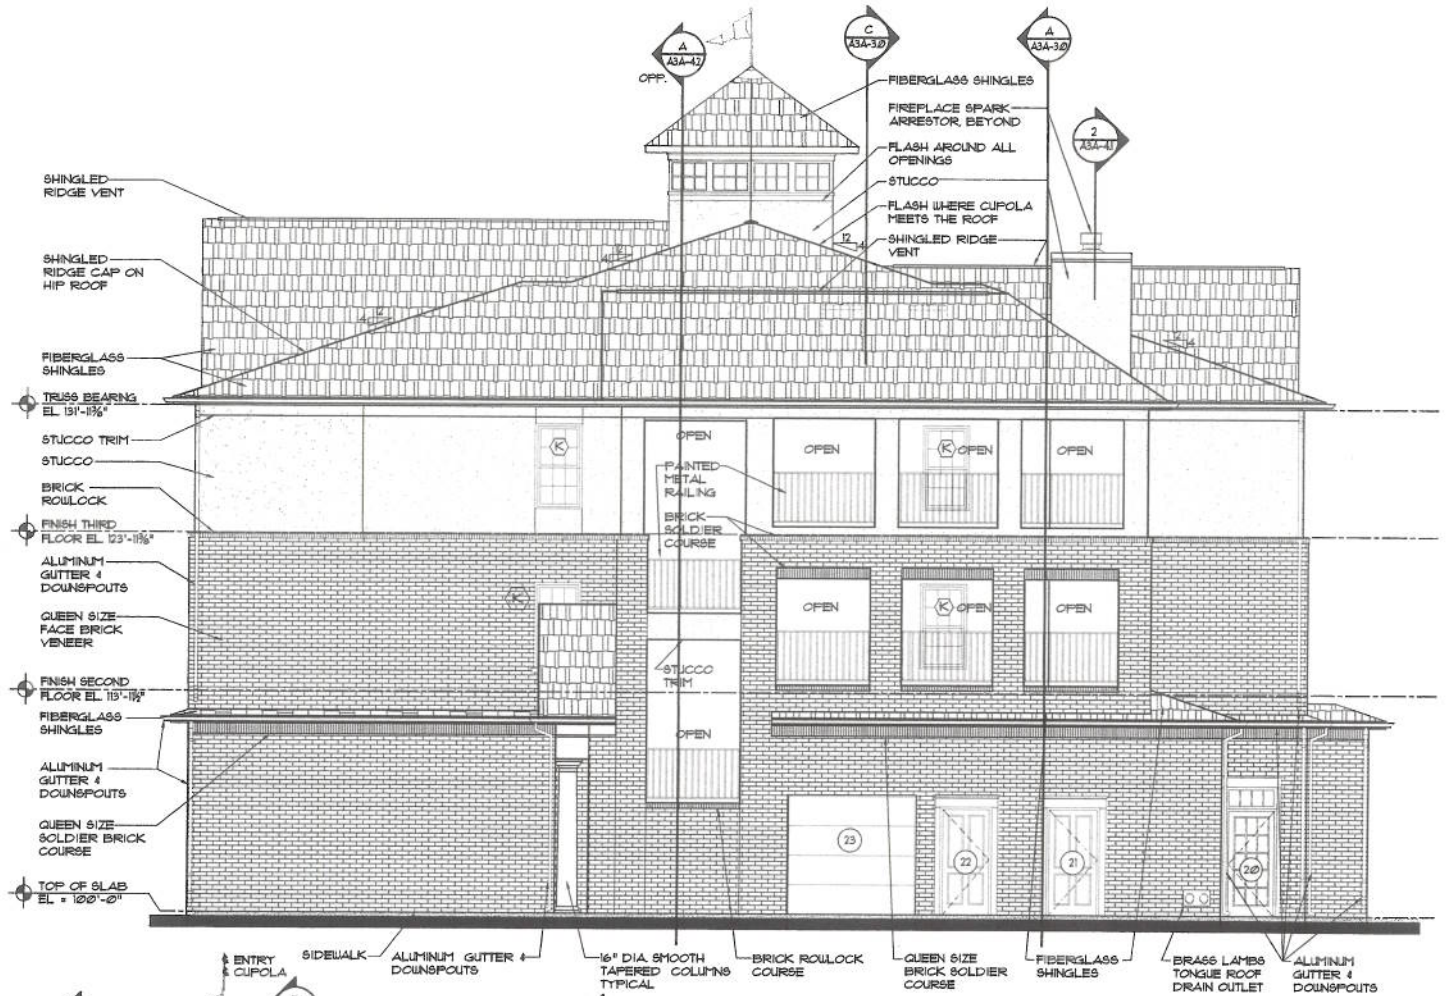

B SIDE ELEVATION

SCALE: 3/16" = 1'-0"

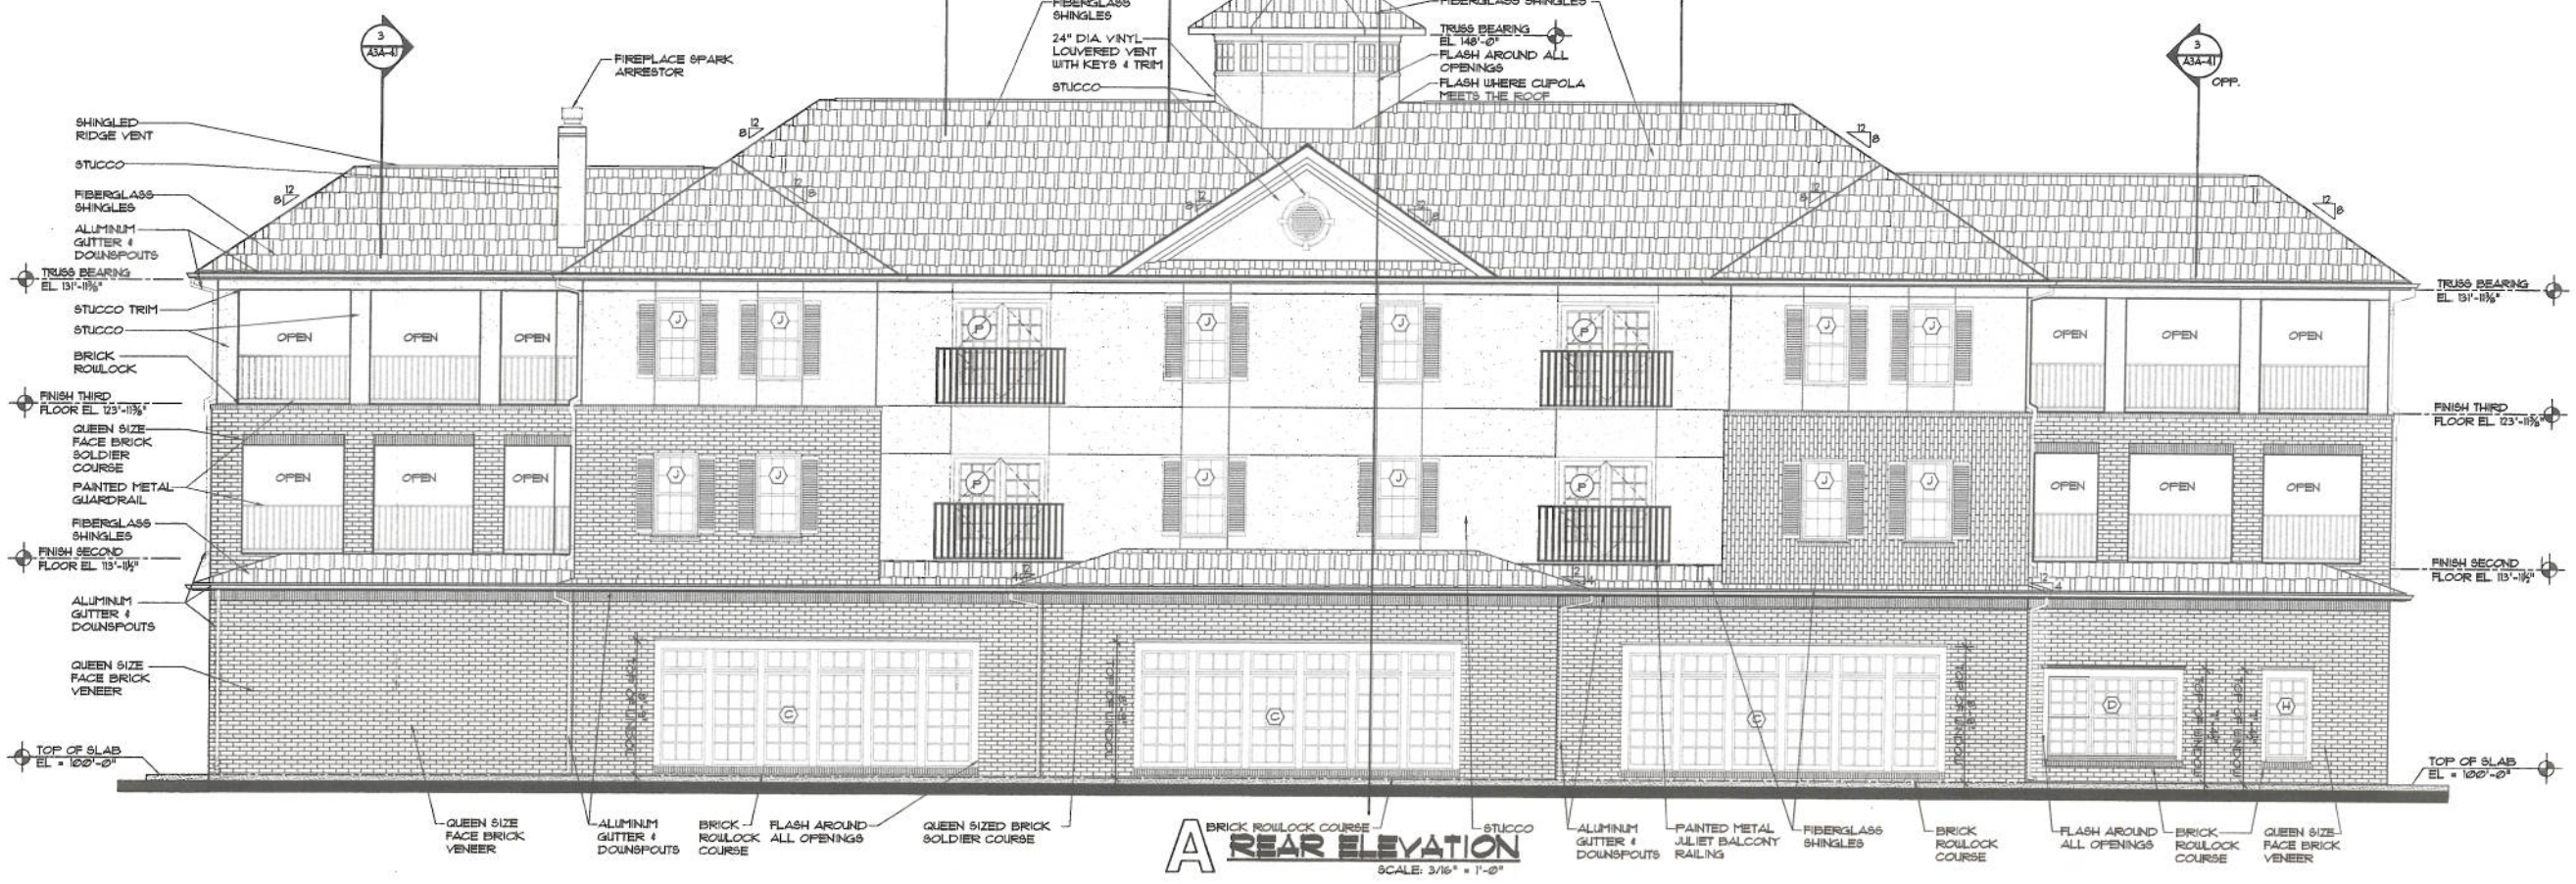

A REAR ELEVATION

SCALE: 3/16" = 1'-0"

PRINTS ISSUED		
NO.	PURPOSE	DATE
–	ISSUED FOR PERMIT	6-9-11

REVISIONS		
NO.	ITEM	DATE

JAMES L. BROWNING
ARCHITECT
1705 E. WATERMAN, SUITE - B
WICHITA, KANSAS 67211
TEL 1-316-269-9001 FAX 1-316-269-9008

STATE OF ALABAMA
JAMES L. BROWNING
NO. 2873
REGISTERED ARCHITECT

CAMPUS CREST COMMUNITIES
the grove

BUILDING 'A' (3-STORY)
MULTI-FAMILY STUDENT HOUSING
AUBURN, ALABAMA
PROJECT NO. 2011-001

DRAWN	CHECKED

SHEET TITLE
BUILDING "A" EXTERIOR ELEVATIONS

SHEET NUMBER
A3A-2.1
OF _____ SHEETS

COPYRIGHT 2011 JAMES L. BROWNING ARCHITECT ALL RIGHTS RESERVED

EXTERIOR FINISH MATERIALS SCHEDULE

BRICK: BORAL BRICK, QUEEN SIZE, COLOR: MT. VERNON

VINYL SIDING: HEARTLAND CEDARMAX D6 COLOR: SANDALWOOD
SIDING ACCESSORIES: (VENTED SOFFIT, TRIM ETC.) COLOR BIRCHWOOD

ROOF SHINGLES: GAF SENTINEL SERIES 3 TAB SHINGLE, 20 YEAR COLOR: CHARCOAL

SHEET METAL ITEMS PENETRATING THE EXTERIOR WALL (EXHAUST FAN VENTS, DRYER VENTS ETC.) SHALL BE PAINTED TO MATCH BRICK OR SIDING DEPENDING ON WHERE THEY PENETRATE THE EXTERIOR WALL.

BASIC DESIGN WIND SPEEDS

CITY OF AUBURN, ALABAMA
95 MPH WIND SPEED
(COMMERCIAL/MULTI-FAMILY CONSTRUCTION)

REFER TO STRUCTURAL DRAWINGS FOR DESIGN PRESSURE VALUES REQUIRED TO RESIST INTERNAL AND EXTERNAL FORCES.

WINDOW DOOR SUPPLIERS TO PROVIDE LABELING ON WINDOW AND DOOR UNITS THAT MEETS OR EXCEEDS DESIGN PRESSURE VALUES CALCULATED BY STRUCTURAL ENGINEER.

LABELING IS NOT TO BE REMOVED UNTIL UNITS AND INSTALLATION OF UNITS, ARE APPROVED BY LOCAL AUTHORITIES.

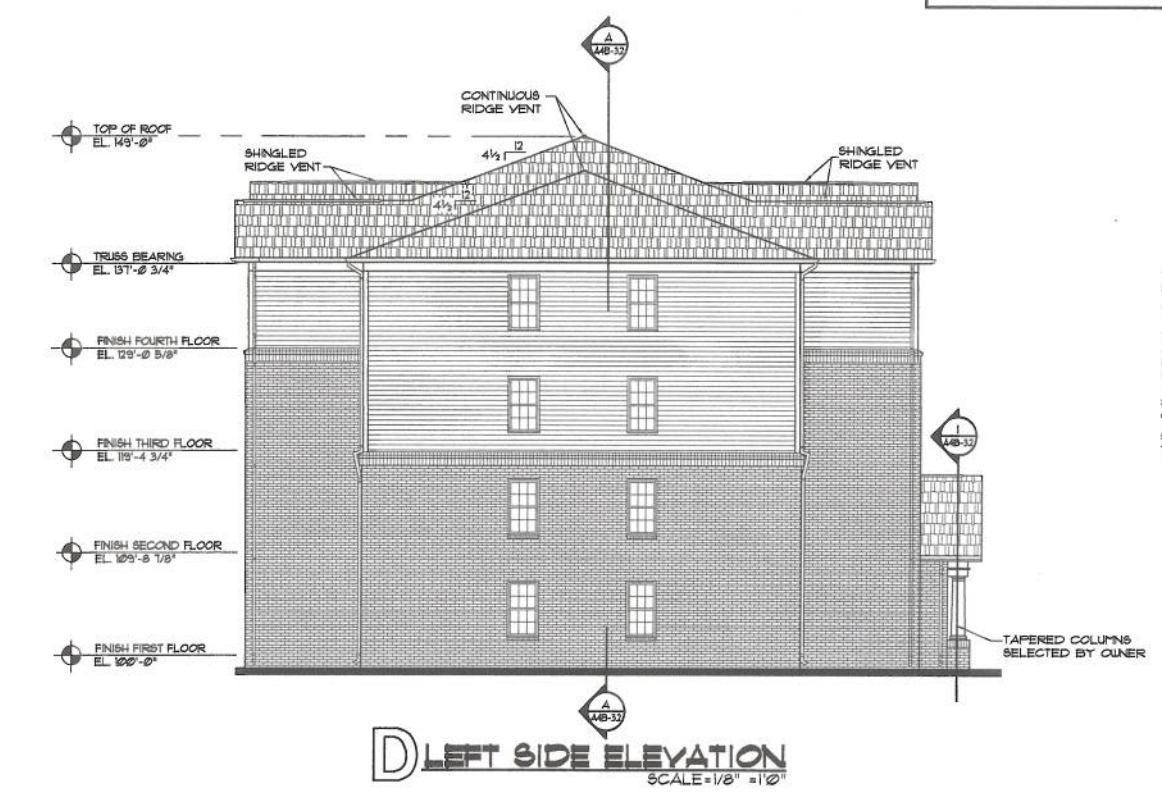

D LEFT SIDE ELEVATION
SCALE=1/8" =1'Ø"

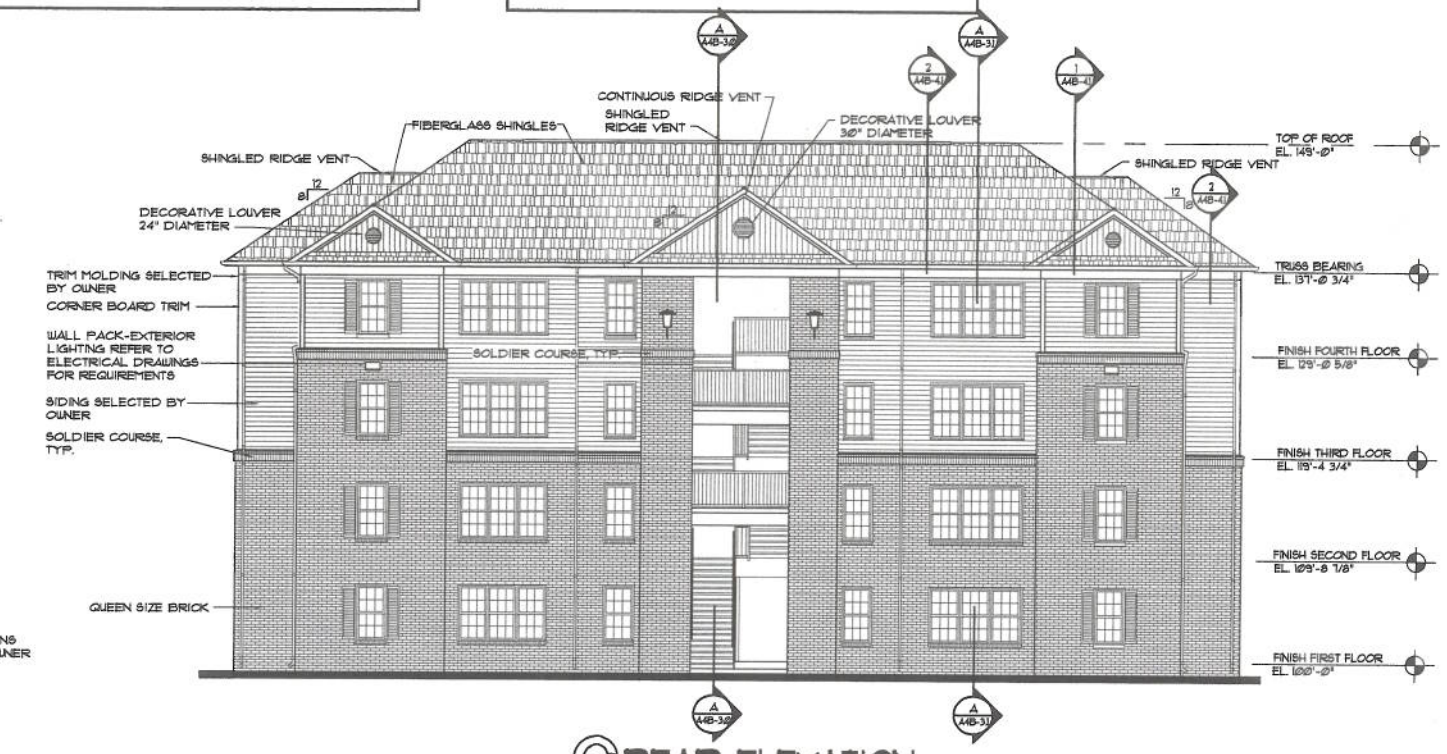

C REAR ELEVATION
SCALE=1/8" =1'Ø"

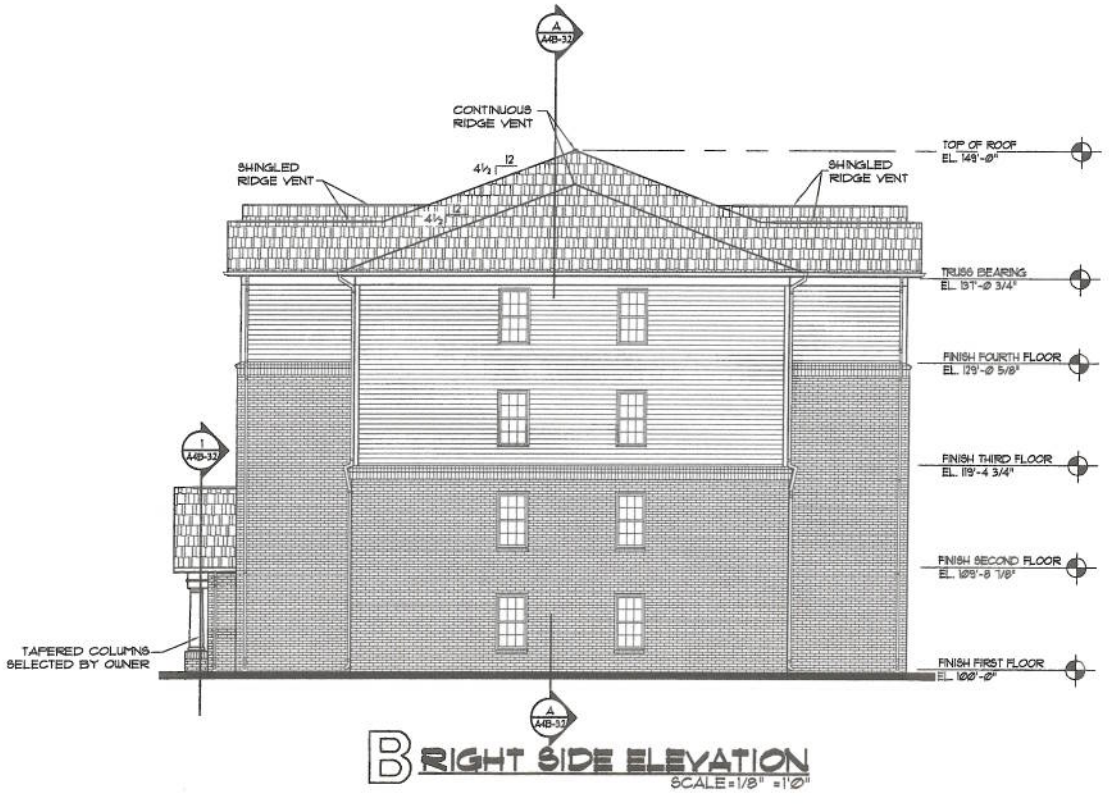

B RIGHT SIDE ELEVATION
SCALE=1/8" =1'Ø"

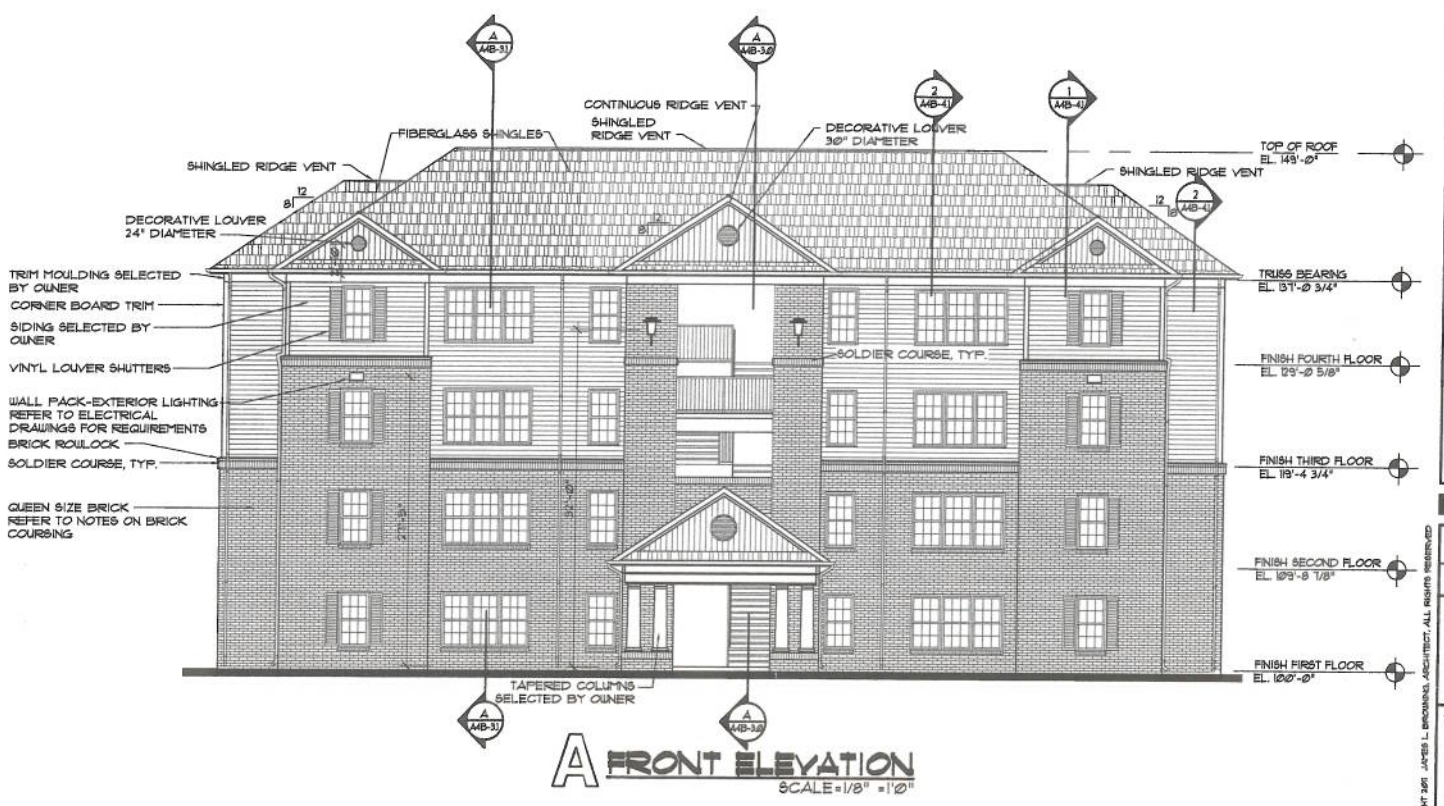

A FRONT ELEVATION
SCALE=1/8" =1'Ø"

PRINTS ISSUED			
NO.	DATE	PURPOSE	
1	6-9-11	ISSUED FOR PERMIT	

REVISIONS		
NO.	DATE	ITEM

JAMES L. BROWNING
ARCHITECT
7701 EAST KELLOGG, SUITE 870
WICHITA, KANSAS 67207
TEL 1-316-269-9001 FAX 1-316-269-9005

STATE OF ALABAMA
JAMES L. BROWNING
NO. 2673
REGISTERED ARCHITECT

CAMPUS CREST COMMUNITIES
the grove

BUILDING 'B' (4-STORY)
MULTI-FAMILY STUDENT HOUSING
AUBURN, ALABAMA

PROJECT NO. 2011-001

DRAWN	CHECKED

SHEET TITLE
BUILDING 'B' EXTERIOR ELEVATIONS

SHEET NUMBER
A4B-2.0
OF _____ SHEETS

COPYRIGHT 2011 JAMES L. BROWNING ARCHITECT, ALL RIGHTS RESERVED

C FRONT ELEVATION

SCALE: 1/8" = 1'-0"

B REAR ELEVATION

SCALE: 1/8" = 1'-0"

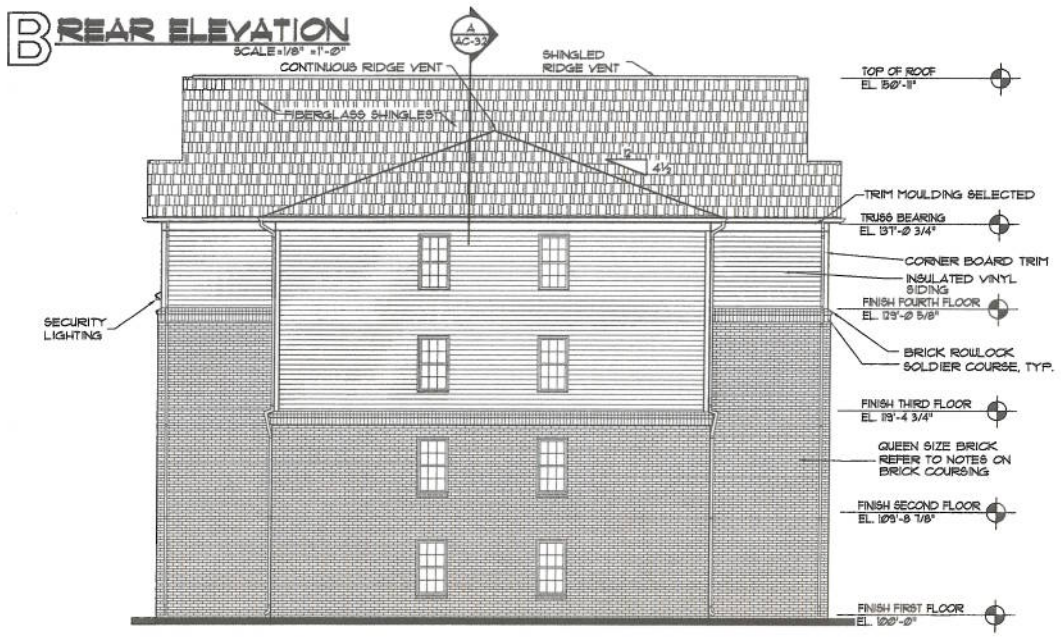

A TYPICAL SIDE ELEVATION

SCALE: 1/8" = 1'-0"

BASIC DESIGN WIND SPEEDS

CITY OF AUBURN, ALABAMA
95 MPH WIND SPEED
(COMMERCIAL/MULTI-FAMILY CONSTRUCTION)

REFER TO STRUCTURAL DRAWINGS FOR DESIGN PRESSURE VALUES REQUIRED TO RESIST INTERNAL AND EXTERNAL FORCES.

WINDOW DOOR SUPPLIERS TO PROVIDE LABELING ON WINDOW AND DOOR UNITS THAT MEETS OR EXCEEDS DESIGN PRESSURE VALUES CALCULATED BY STRUCTURAL ENGINEER.

LABELING IS NOT TO BE REMOVED UNTIL UNITS AND INSTALLATION OF UNITS, ARE APPROVED BY LOCAL AUTHORITIES.

EXTERIOR FINISH MATERIALS SCHEDULE

BRICK: BORAL BRICK, KING SIZE, COLOR: MT. VERNON

VINYL SIDING: HEARTLAND CEDARMAX D6 COLOR: SANDALWOOD
SIDING ACCESSORIES: (VENTED SOFFIT, TRIM ETC.) COLOR BIRCHWOOD

ROOF SHINGLES: GAF SENTINEL SERIES 3 TAB SHINGLE, 20 YEAR COLOR: CHARCOAL

SHEET METAL ITEMS PENETRATING THE EXTERIOR WALL (EXHAUST FAN VENTS, DRYER VENTS ETC.) SHALL BE PAINTED TO MATCH BRICK OR SIDING DEPENDING ON WHERE THEY PENETRATE THE EXTERIOR WALL.

PRINTS ISSUED			
NO.	DATE	PURPOSE	
--	06-9-11	ISSUED FOR PERMIT	

REVISIONS			
NO.	ITEM		DATE

JAMES L. BROWNING
ARCHITECT
7701 EAST KELLOGG, SUITE 870
WICHITA, KANSAS 67207
TEL 1-316-269-9001 FAX 1-316-269-9006

STATE OF ALABAMA
JAMES L. BROWNING
NO. 2673
REGISTERED ARCHITECT

CAMPUS CREST COMMUNITIES
the grove

BUILDING 'C' (4-STORY)
MULTI-FAMILY STUDENT HOUSING
AUBURN, ALABAMA
PROJECT NO. 2011-001

DRAWN	CHECKED

SHEET TITLE
BUILDING 'C' EXTERIOR ELEVATIONS

SHEET NUMBER
A4C-2.0
OF _____ SHEETS

COPYRIGHT 2011 JAMES L. BROWNING, ARCHITECT. ALL RIGHTS RESERVED