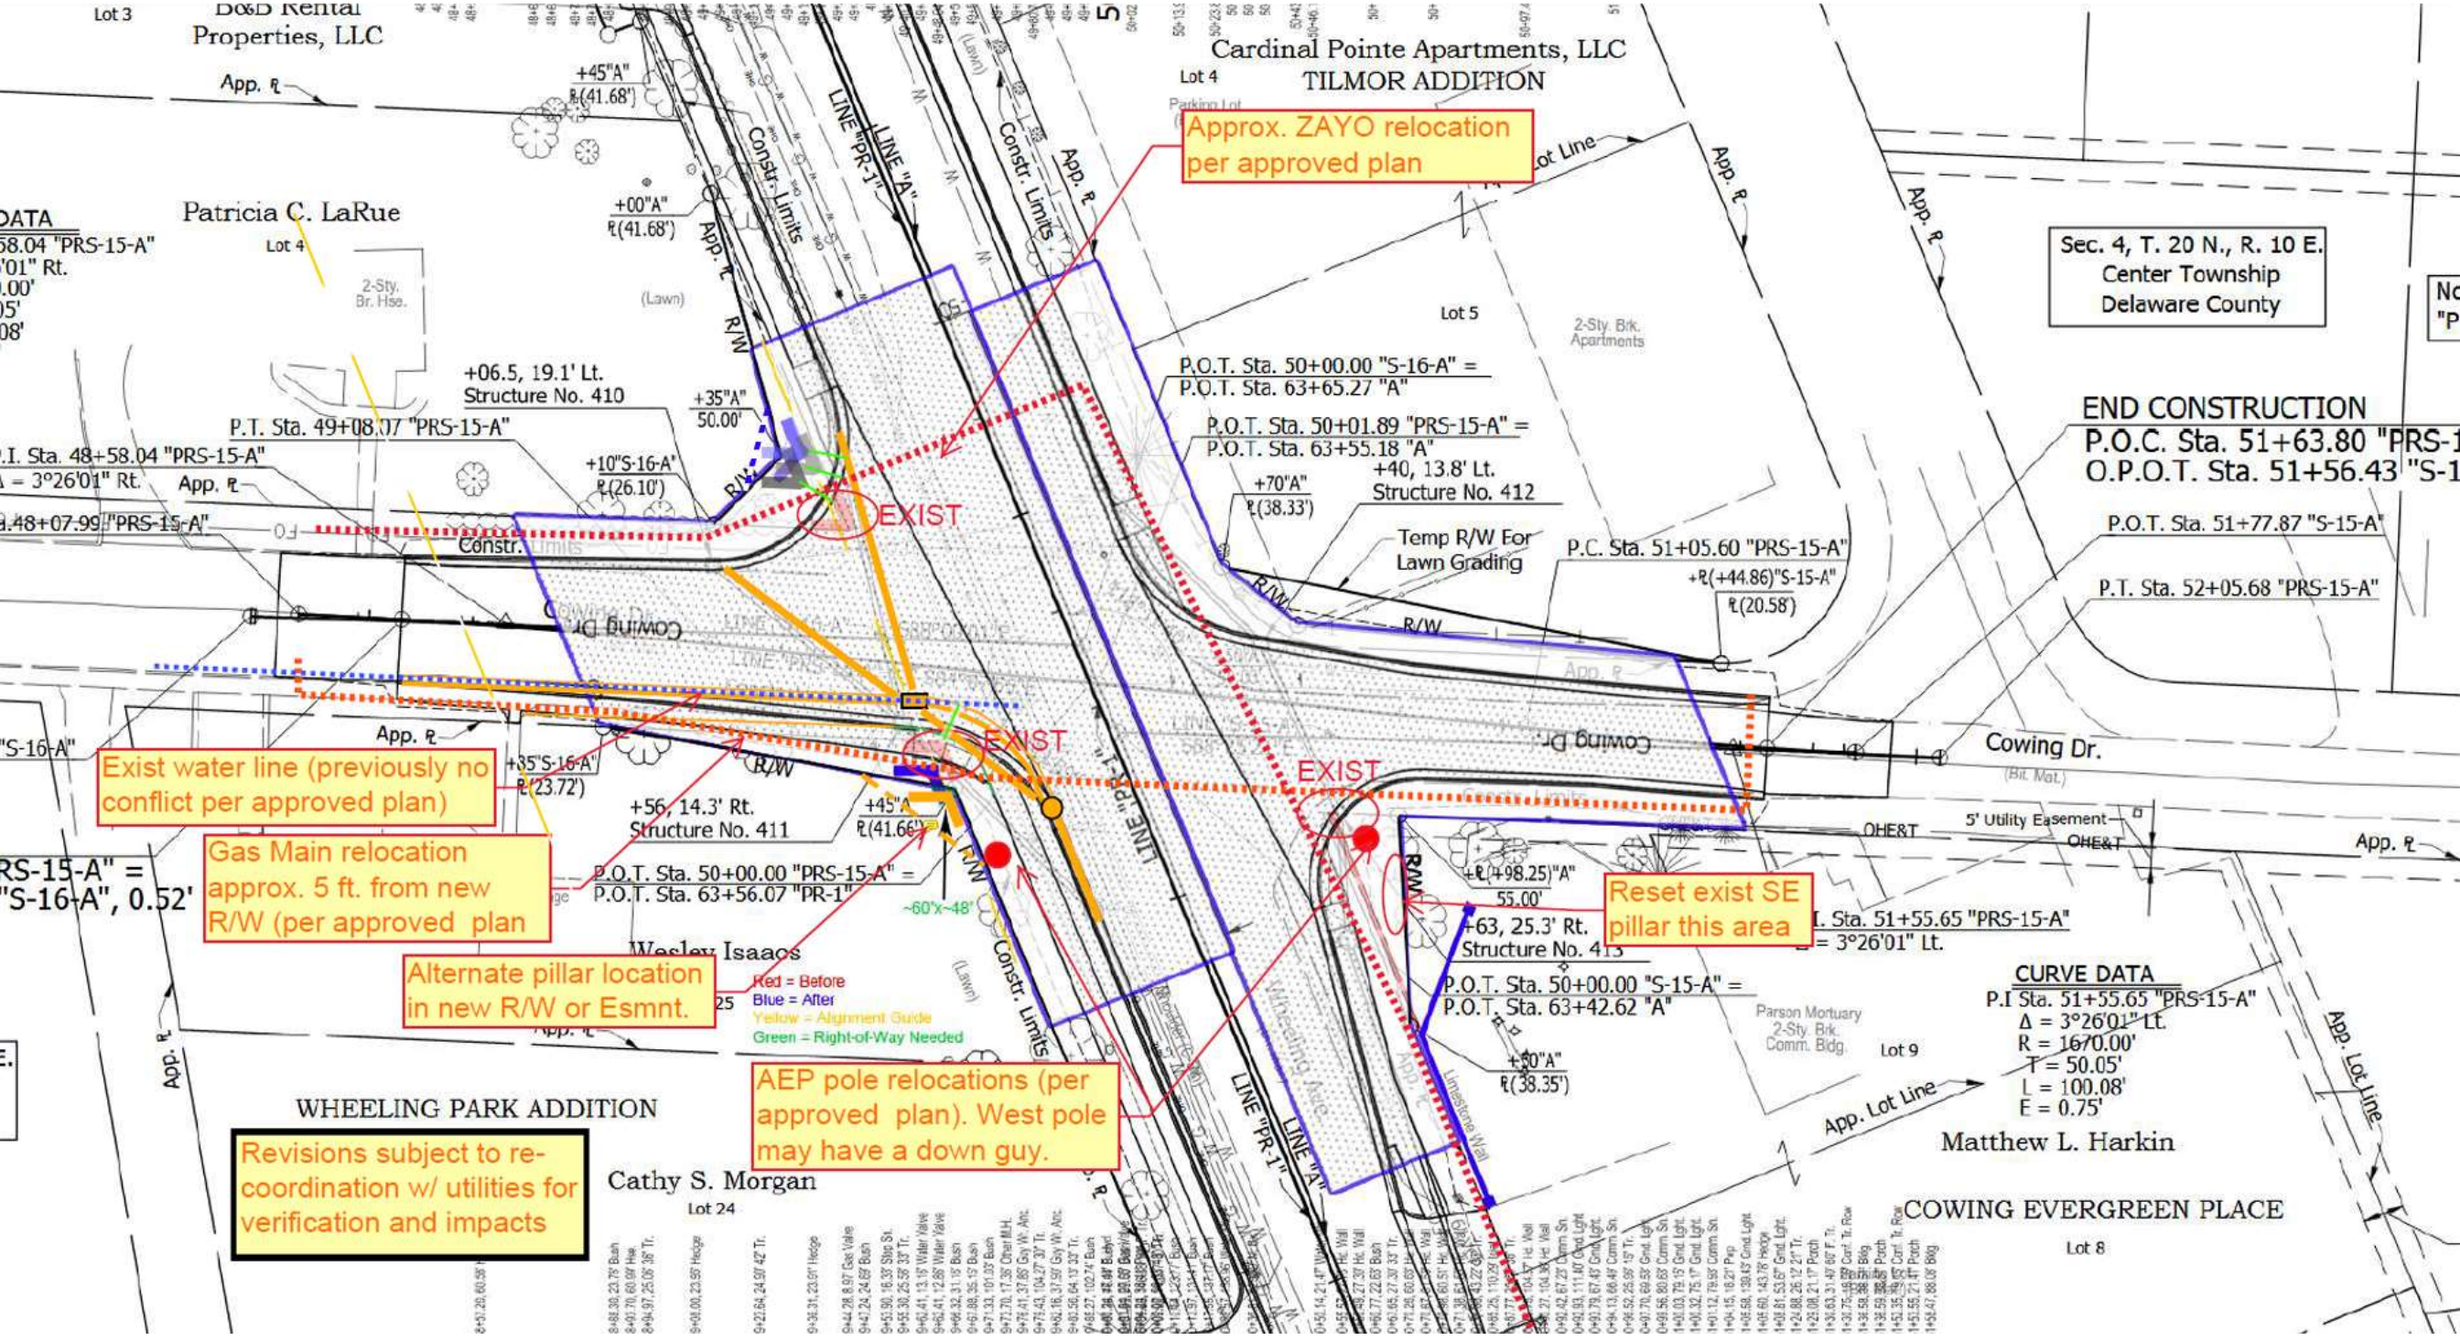
Approx. ZAYO relocation per approved plan
Exist water line (previously no conflict per approved plan)
Gas Main relocation approx. 5 ft. from new R/W (per approved plan
Alternate pillar location in new R/W or Esmnt.
AEP pole relocations (per approved plan). West pole may have a down guy.
Revisions subject to re-coordination w/ utilities for verification and impacts
Reset exist SE pillar this area
Red = Before
Blue = After
Yellow = Alignment Guide
Green = Right-of-Way Needed
Sec. 4, T. 20 N., R. 10 E.
Center Township
Delaware County
END CONSTRUCTION
P.O.C. Sta. 51+63.80 "PRS-1
O.P.O.T. Sta. 51+56.43 "S-1
P.O.T. Sta. 51+77.87 "S-15-A"
P.T. Sta. 52+05.68 "PRS-15-A"
P.C. Sta. 51+05.60 "PRS-15-A"
P.O.T. Sta. 50+00.00 "S-16-A" =
P.O.T. Sta. 63+65.27 "A"
P.O.T. Sta. 50+01.89 "PRS-15-A" =
P.O.T. Sta. 63+55.18 "A"
P.O.T. Sta. 50+00.00 "PRS-15-A" =
P.O.T. Sta. 63+56.07 "PR-1"
P.O.T. Sta. 50+00.00 "S-15-A" =
P.O.T. Sta. 63+42.62 "A"
+06.5, 19.1' Lt.
Structure No. 410
+56, 14.3' Rt.
Structure No. 411
+40, 13.8' Lt.
Structure No. 412
+63, 25.3' Rt.
Structure No. 413
Temp R/W For Lawn Grading
CURVE DATA
P.I Sta. 51+55.65 "PRS-15-A"
Δ = 3°26'01" Lt.
R = 1670.00'
T = 50.05'
L = 100.08'
E = 0.75'
Cowing Dr.
WHEELING PARK ADDITION
COWING EVERGREEN PLACE
Cardinal Pointe Apartments, LLC
TILMOR ADDITION
B&D Rental Properties, LLC
Patricia C. LaRue
Wesley Isaacs
Cathy S. Morgan
Matthew L. Harkin
Parson Mortuary
2-Sty. Brk. Comm. Bldg.
2-Sty. Brk. Apartments
2-Sty. Br. Hse.
5' Utility Easement
OHE&T
Constr. Limits
App. Lot Line
EXIST